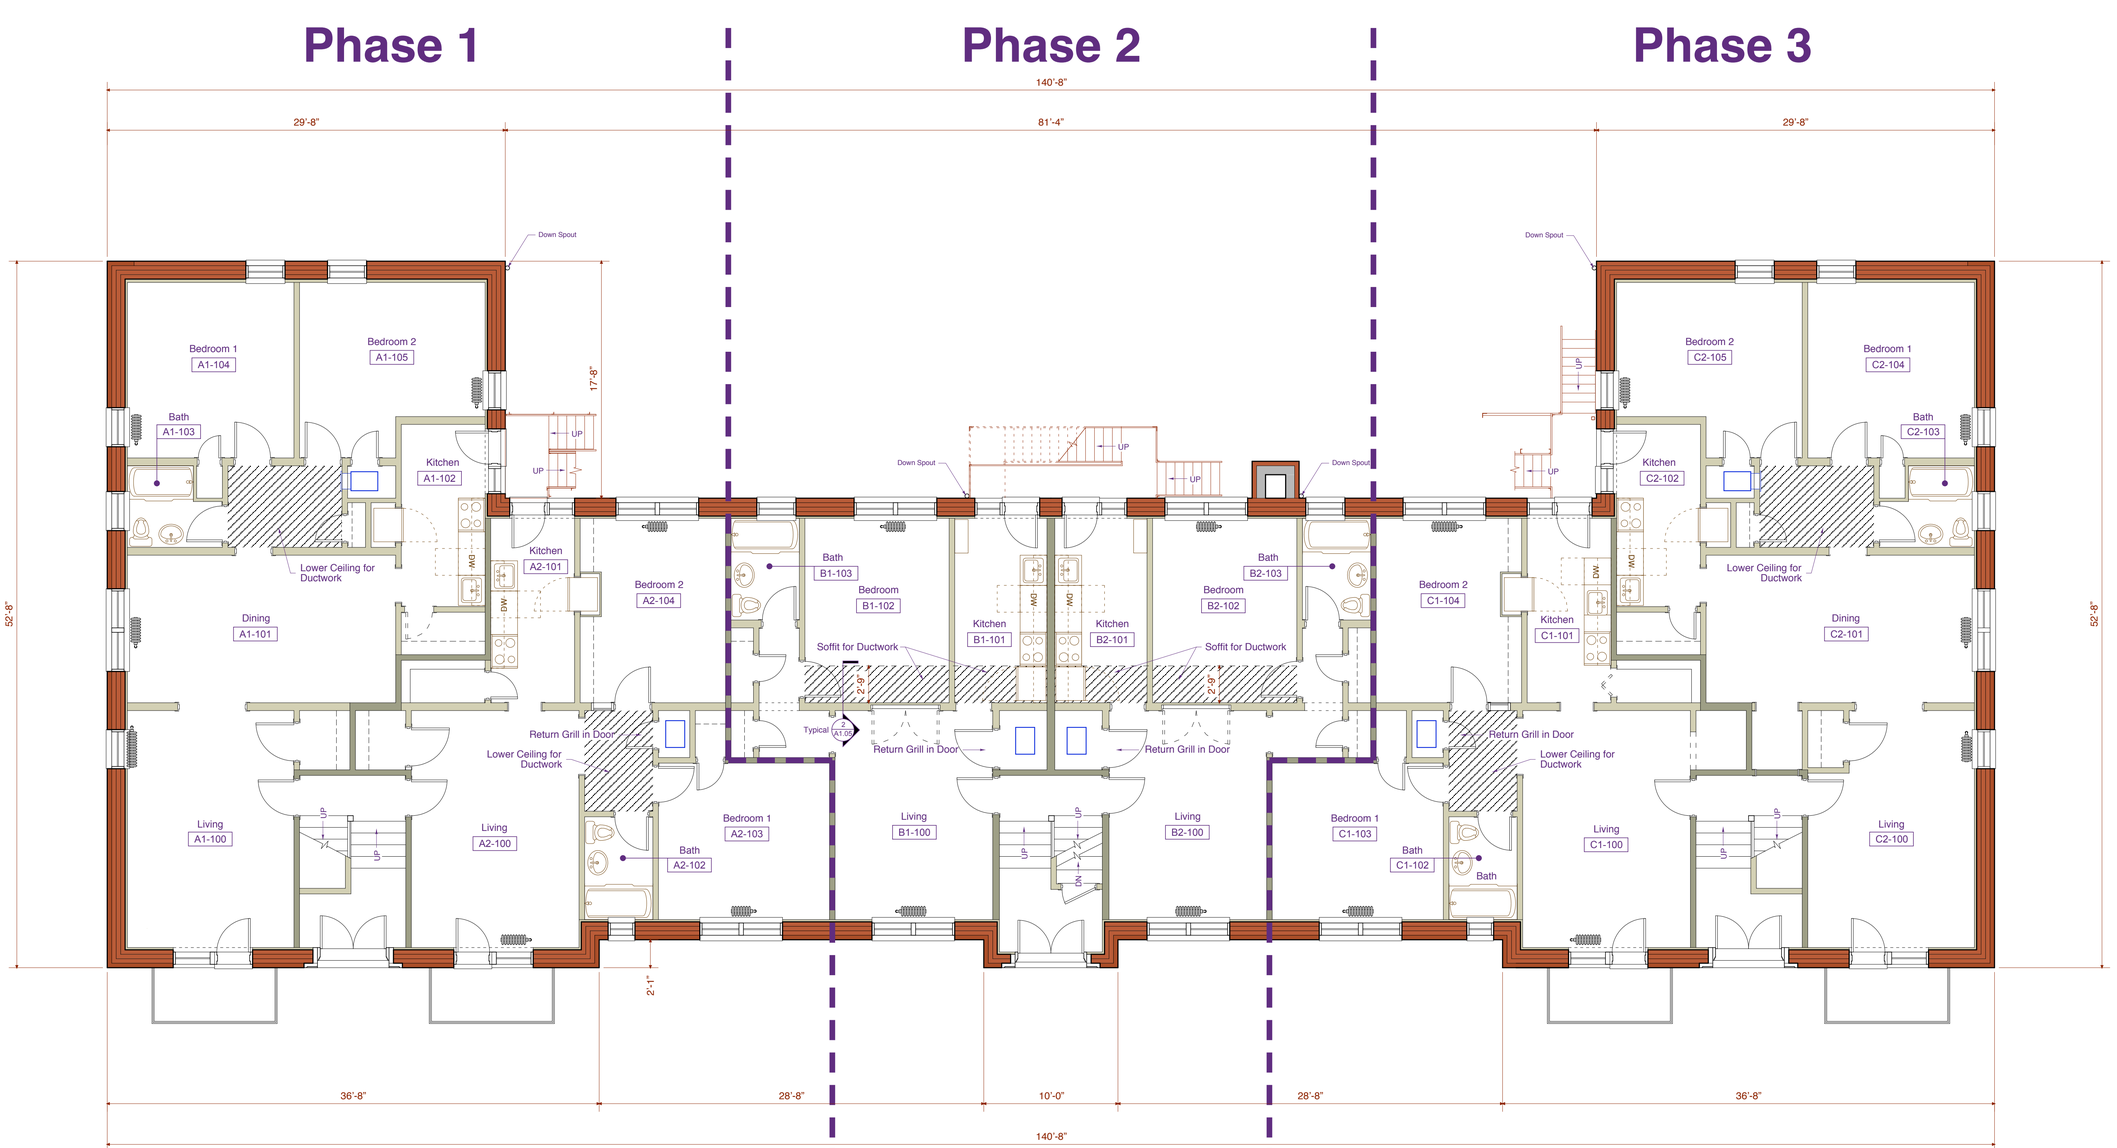

Area Calculations

Overall First Floor Plate:	5,852.11 Sq Ft
Leasable Area A1:	1,236.68 Sq Ft
Interior Area A1:	1,059.10 Sq Ft
Leasable Area A2:	869.86 Sq Ft
Interior Area A2:	775.60 Sq Ft
Leasable Area B1:	636.23 Sq Ft
Interior Area B1:	565.51 Sq Ft
Leasable Area B2:	636.23 Sq Ft
Interior Area B2:	565.51 Sq Ft
Leasable Area C1:	869.86 Sq Ft
Interior Area C1:	775.60 Sq Ft
Leasable Area C2:	1,236.68 Sq Ft
Interior Area C2:	1,059.10 Sq Ft
Stairwell A:	121.18 Sq Ft
Stairwell B:	123.80 Sq Ft
Stairwell C:	121.18 Sq Ft
Overall Building:	23,408.44 Sq Ft

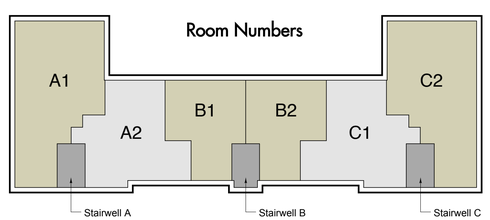

1 Proposed First Floor Plan

Scale: 3/16" = 1'-0"

5' 0 1' 2' 3' 4' 5'

McGaheyDesign
architecture + planning
1510-100 Mechanical Boulevard
Garner, North Carolina 27529
919.779.0019 voice • 919.779.0029 fax
919.422.0265 mobile • info@mcgaheydesign.com

Wilmont Apartments

© 2009 McGahey Design, PA expressly reserves its common law copyright and other property rights in these drawings. These drawings are not to be reproduced, changed or copied without obtaining written permission from McGahey Design, PA.

PROJECT:	2009-06
DATE ISSUED:	00.00.09
REVISIONS:	DATE
DRAWN BY:	JMM
CHECK BY:	JMM

First Floor Plan

A1.01